
domus stay.

Upper Brook Street

MAYFAIR


6 Bedrooms, 6 Bathrooms
For 12 guests

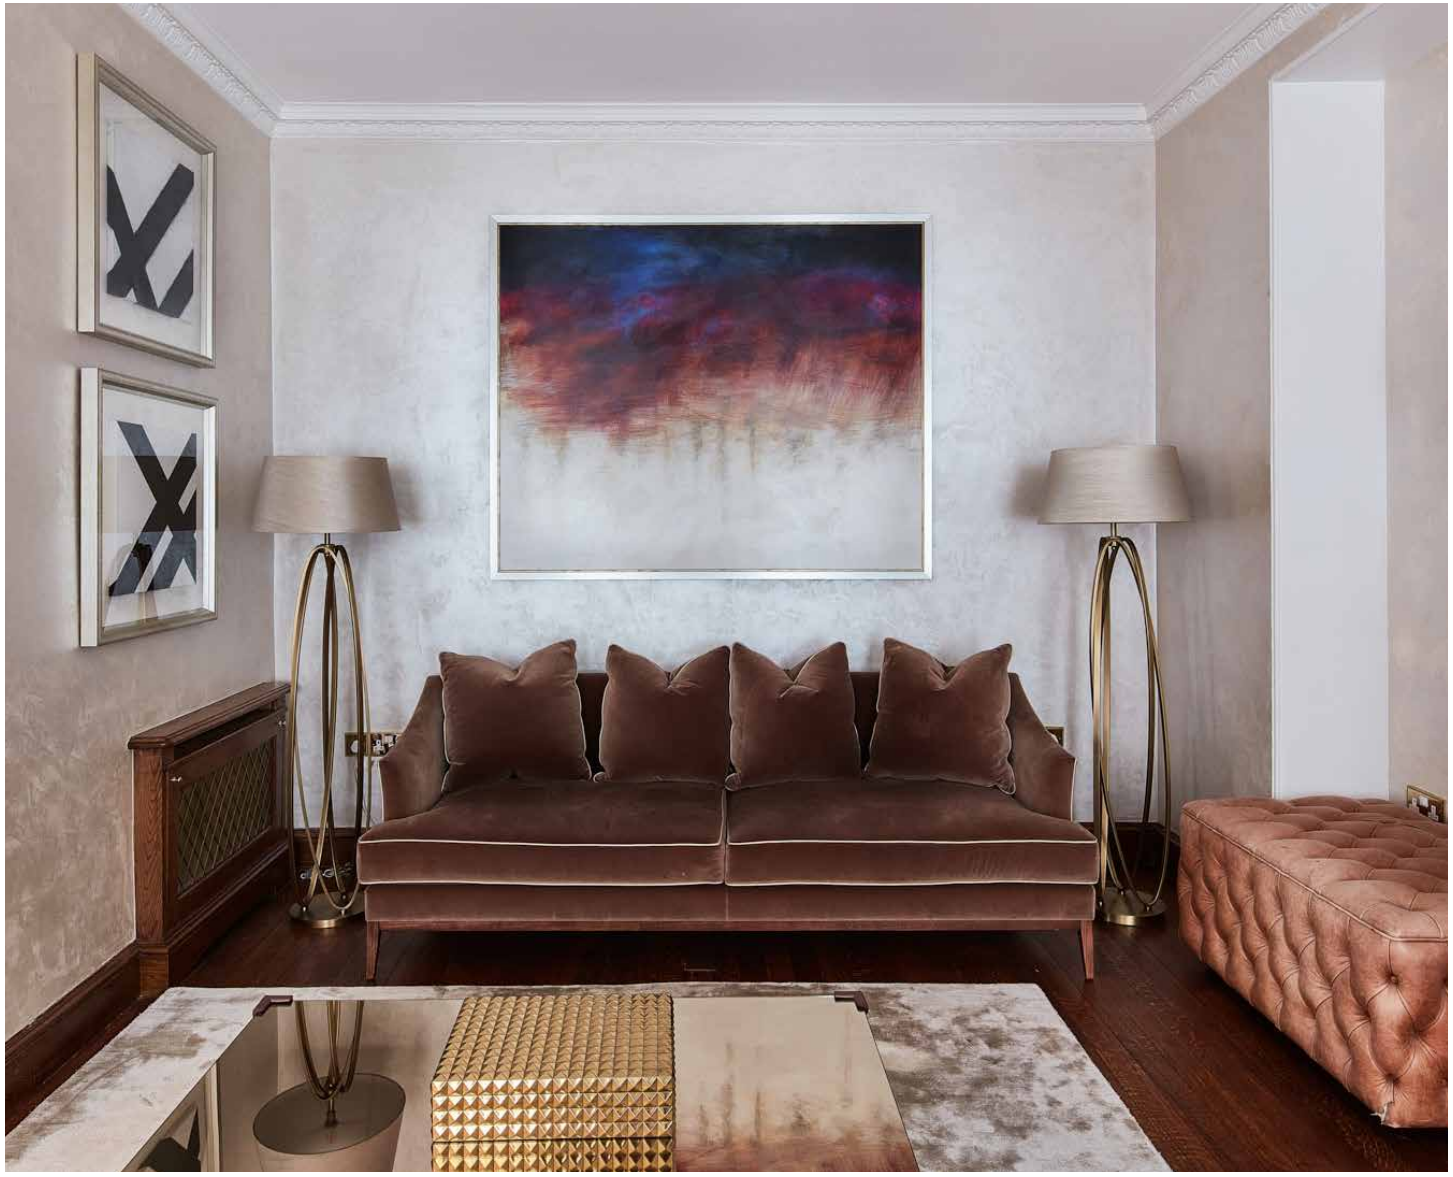



Steeped in history, this regal six bedroom townhouse for rent is a stepping-stone to refined Mayfair life.

Behind iron railings and a handsome red brick façade sits a home as commanding in presence as it's prestigious neighbourhood. Palatial yet private, in the heart of the action yet set back from the thrum – it serves up the space to shut out the world beyond the front door.

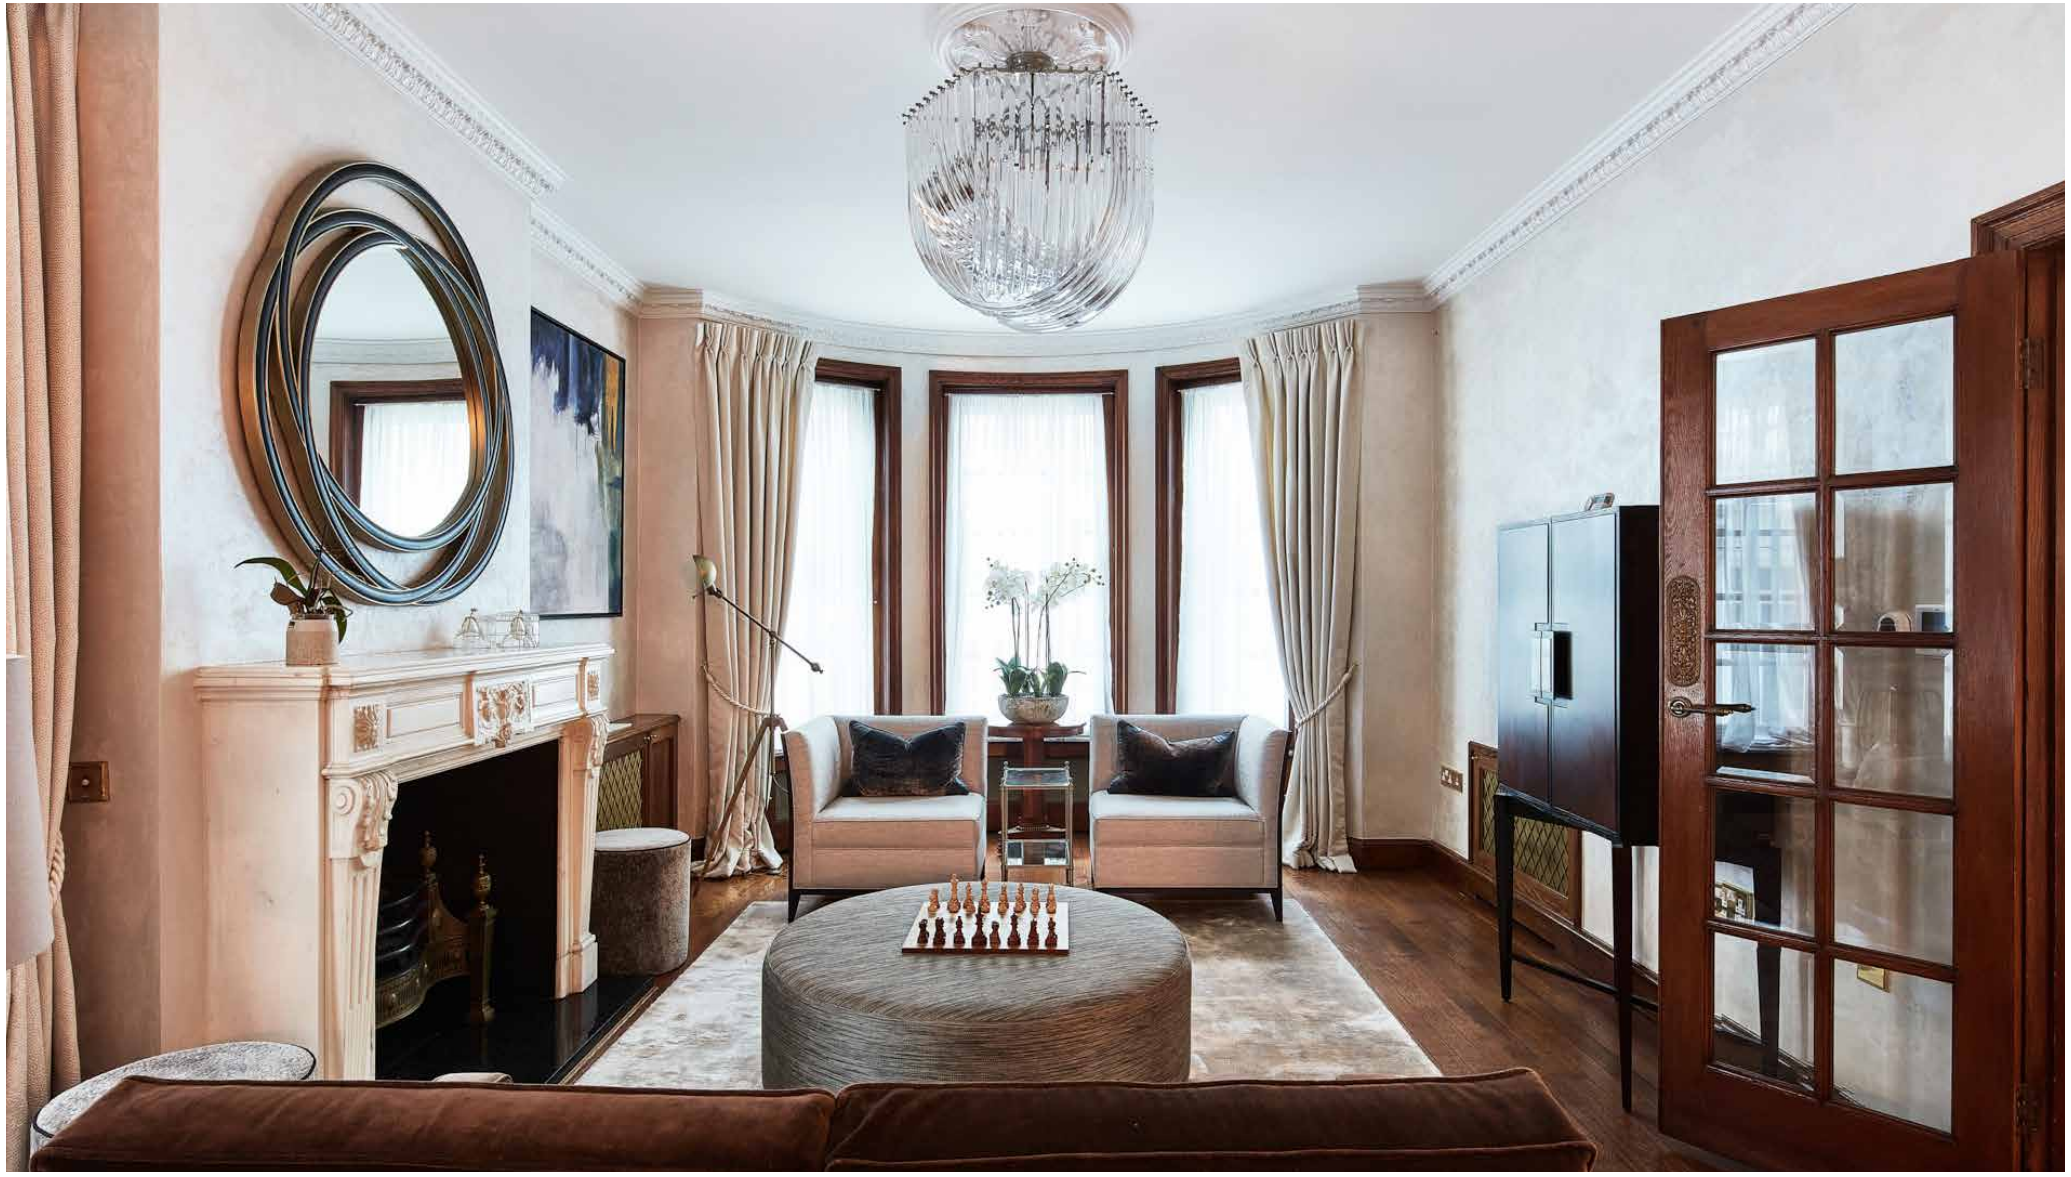

The living spaces


The light-filled entrance hall and morning room strike an elegant note that's a sign of things to come. Original paraquet floors, cornicing and fireplaces nod to the building's period heritage, which has been sensitively updated. Breathing room is in plentiful supply – the L-shaped double reception room plays host to numerous seating arrangements, which carve up the cavernous footprint to intimate effect. An understated colour palette of cream, grey and dark brown wood keep distractions to a minimum and create a calming setting for kicking back.










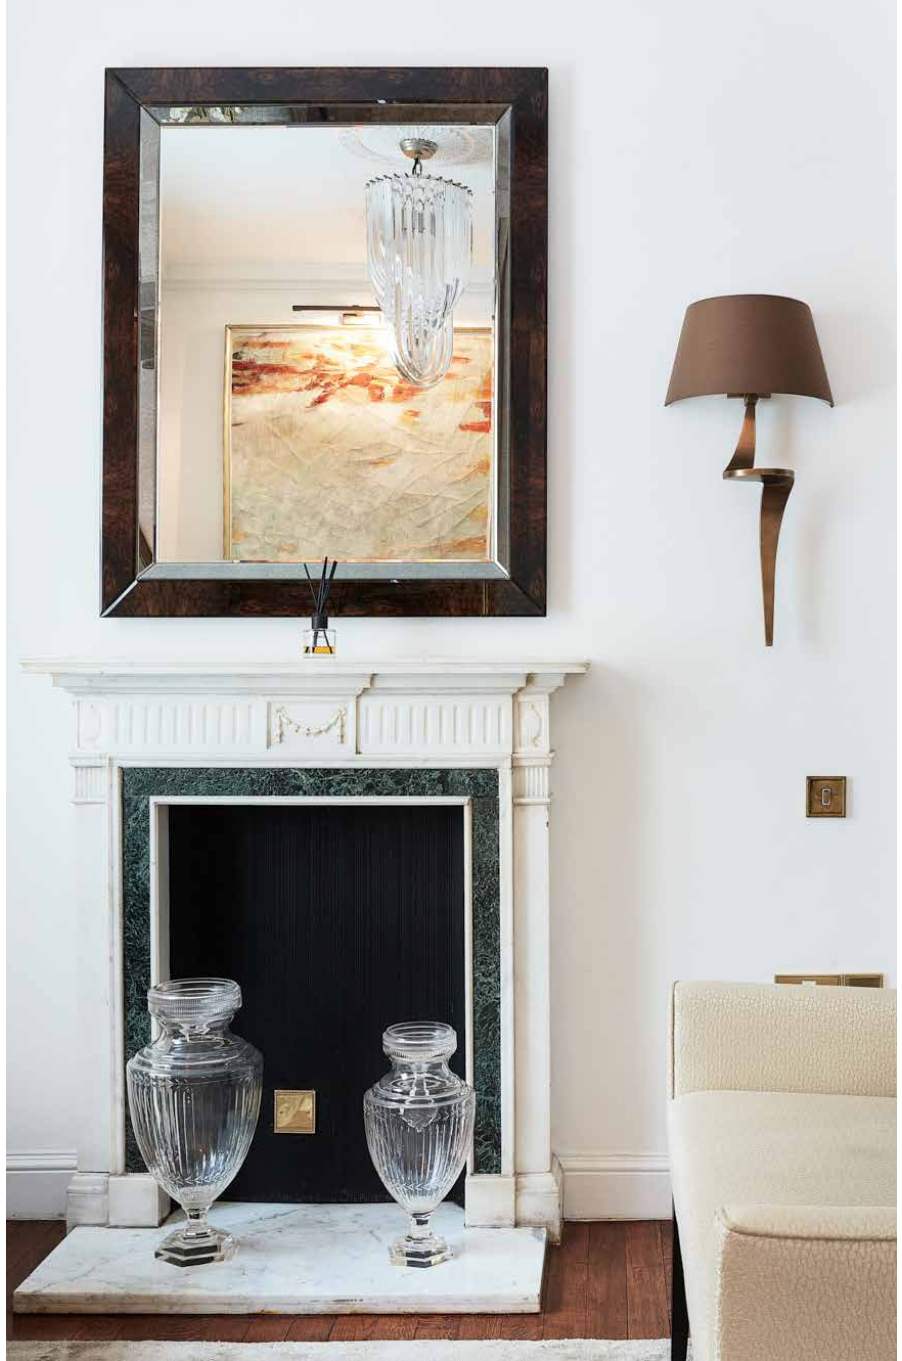

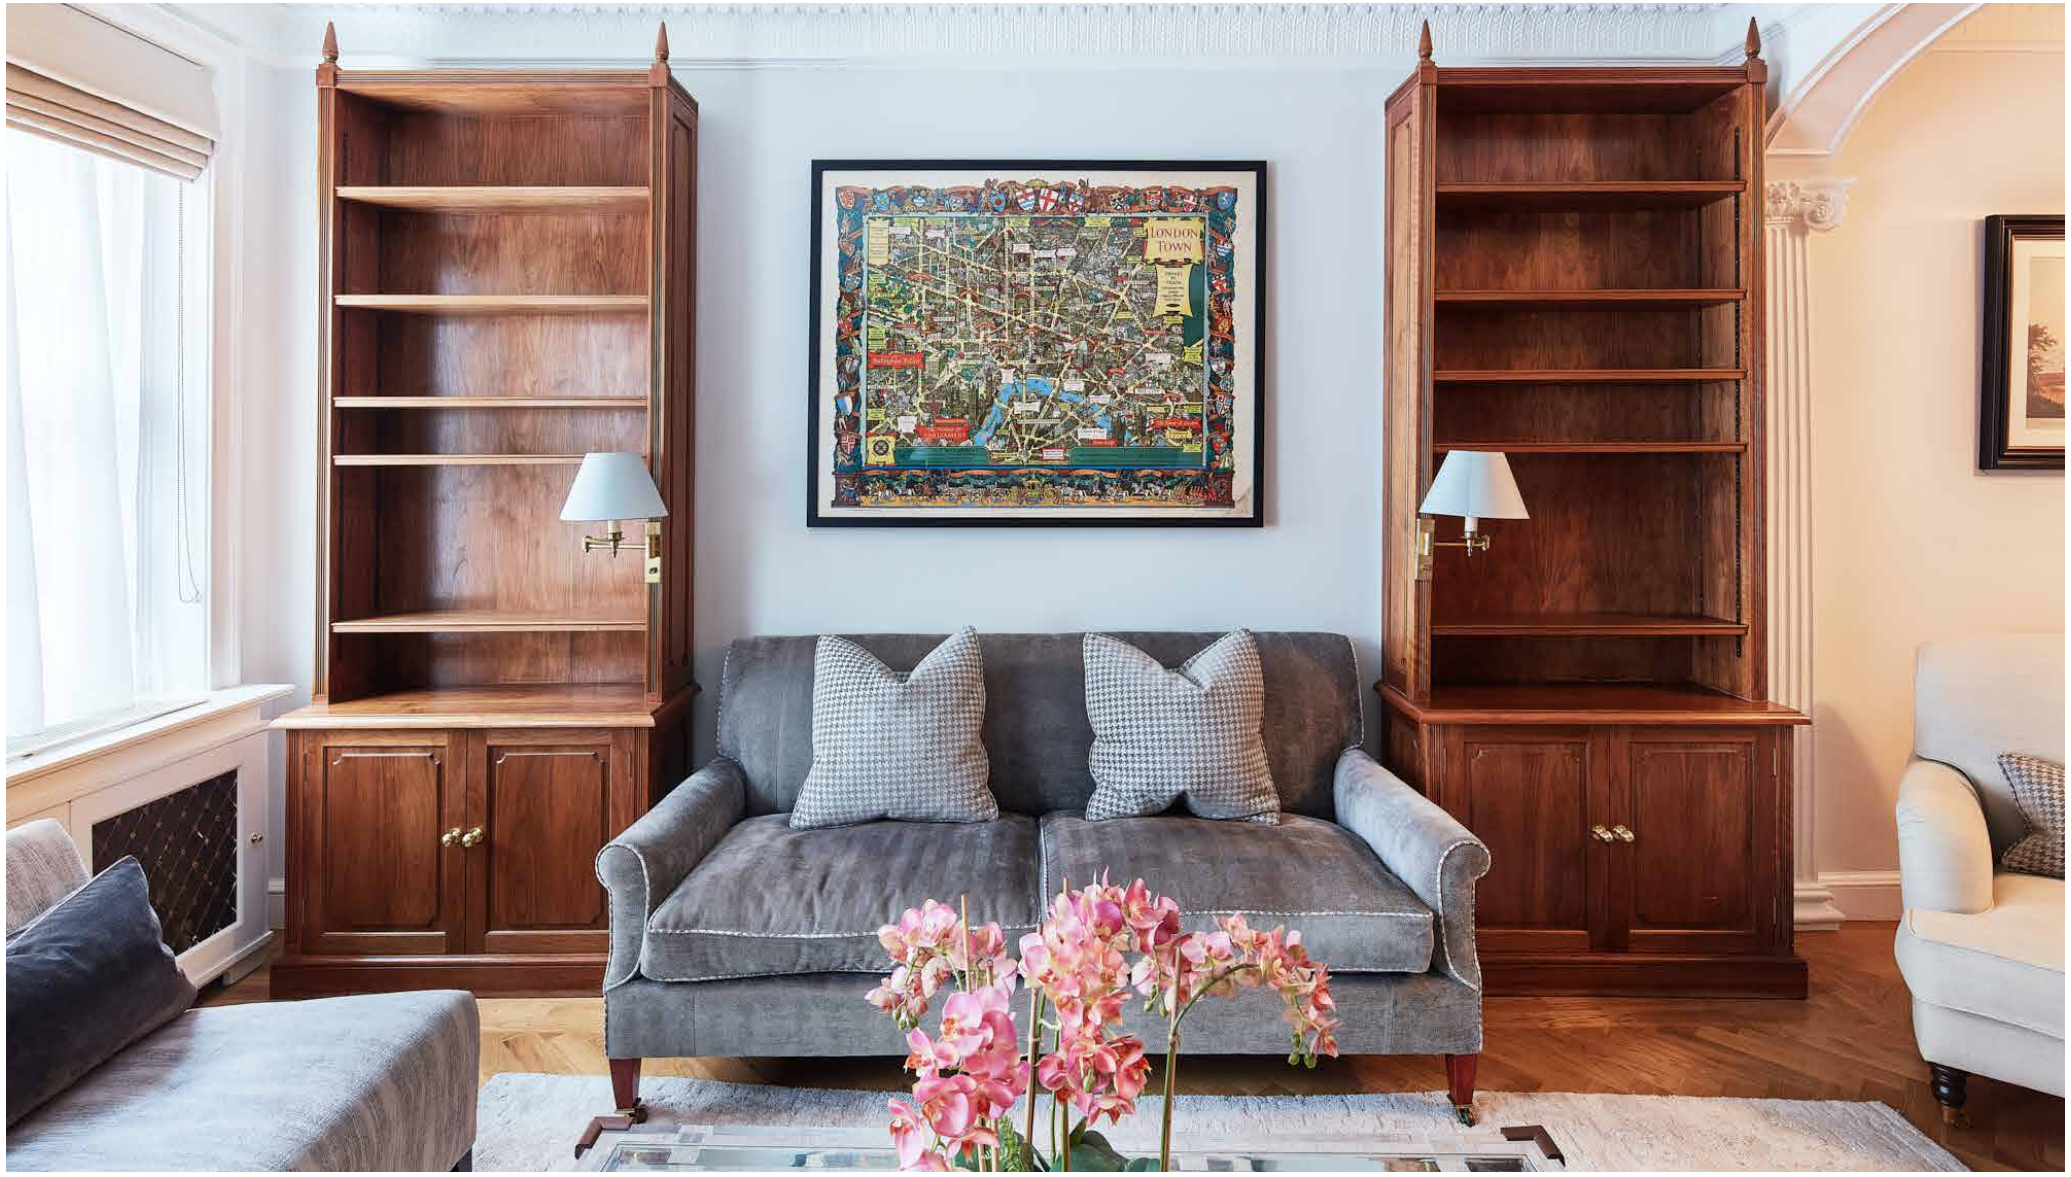


LONDON
TOWN



Kitchen & dining

The kitchen is built around a cream-and-chrome Lacanche range, the French range designed for serious cooks. A pot-filler tap sits above for quick and easy prepping, while glass-fronted cabinets hold everything from coupes to coffee cups. Marble-veined worktops run either side, a table for six caters to casual breakfasts and a utility room keeps the mess out of sight.

Next door, the dining room is set for an occasion. A three-tiered crystal chandelier hangs above the table, flanked by crystal sconces and a carved fireplace. Light comes in through the curved bay window, and there's room for the whole household around the table.



Bedrooms & bathrooms

A winding wooden staircase takes you up to the first-floor library, complete with heavy wooden bookcases and an antique desk, as well as the master suite. From here, you can survey the streets below from the curved window nook. Panelled walls, a dedicated dressing area and intricately tiled en suite with a mirrored bath surround and walk-in shower amp up the sense of luxury.


A further four bedrooms and bathrooms are arranged across the first, second and third floors – all neutral toned and marble-clad – while downstairs there's a maid's bedroom and bathroom that's perfect for visiting guests who want their own privacy. Plus, three large vaults offer all the storage space you could need for your wine collection.











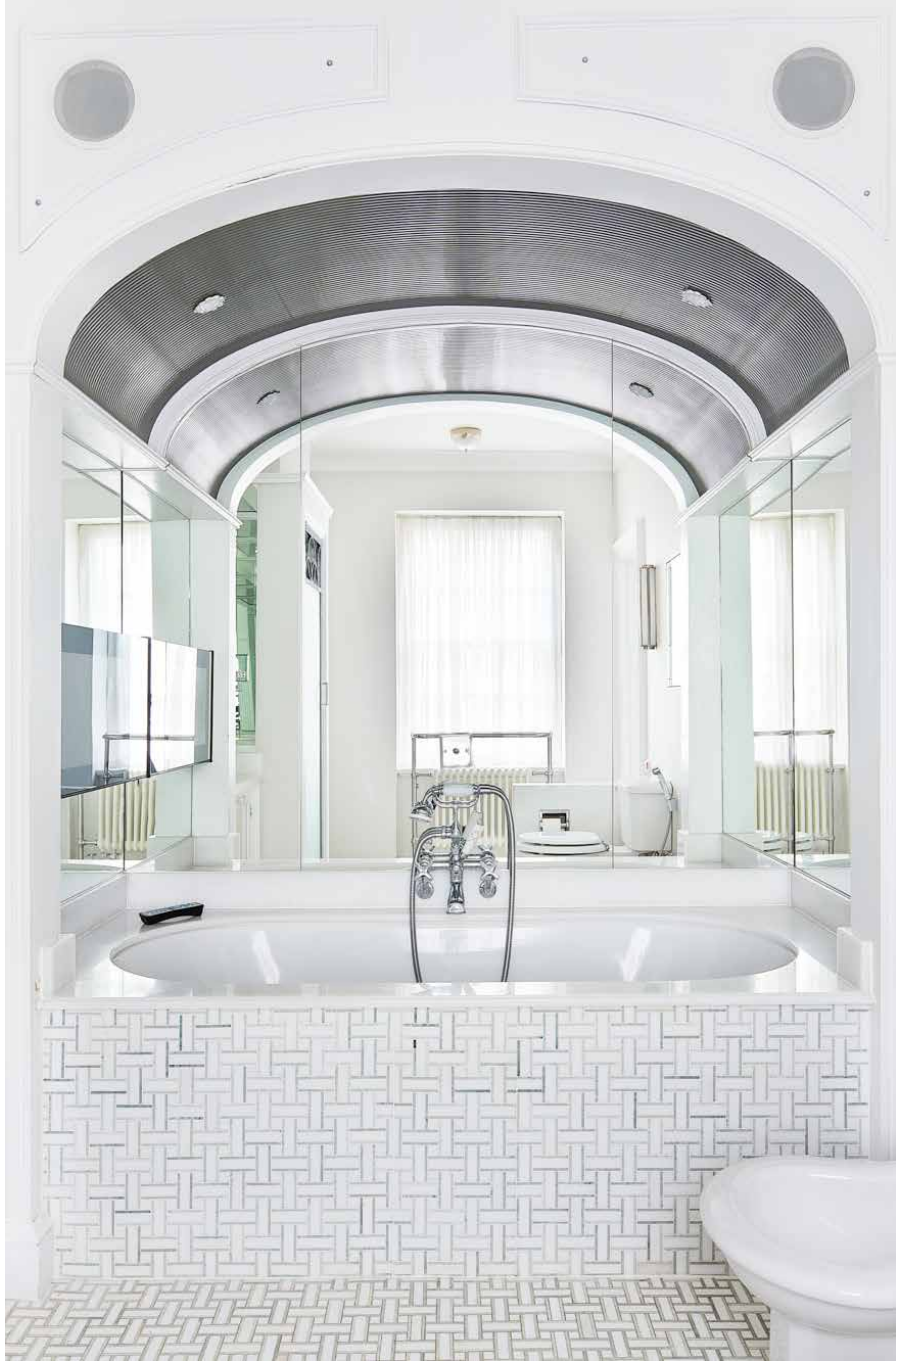

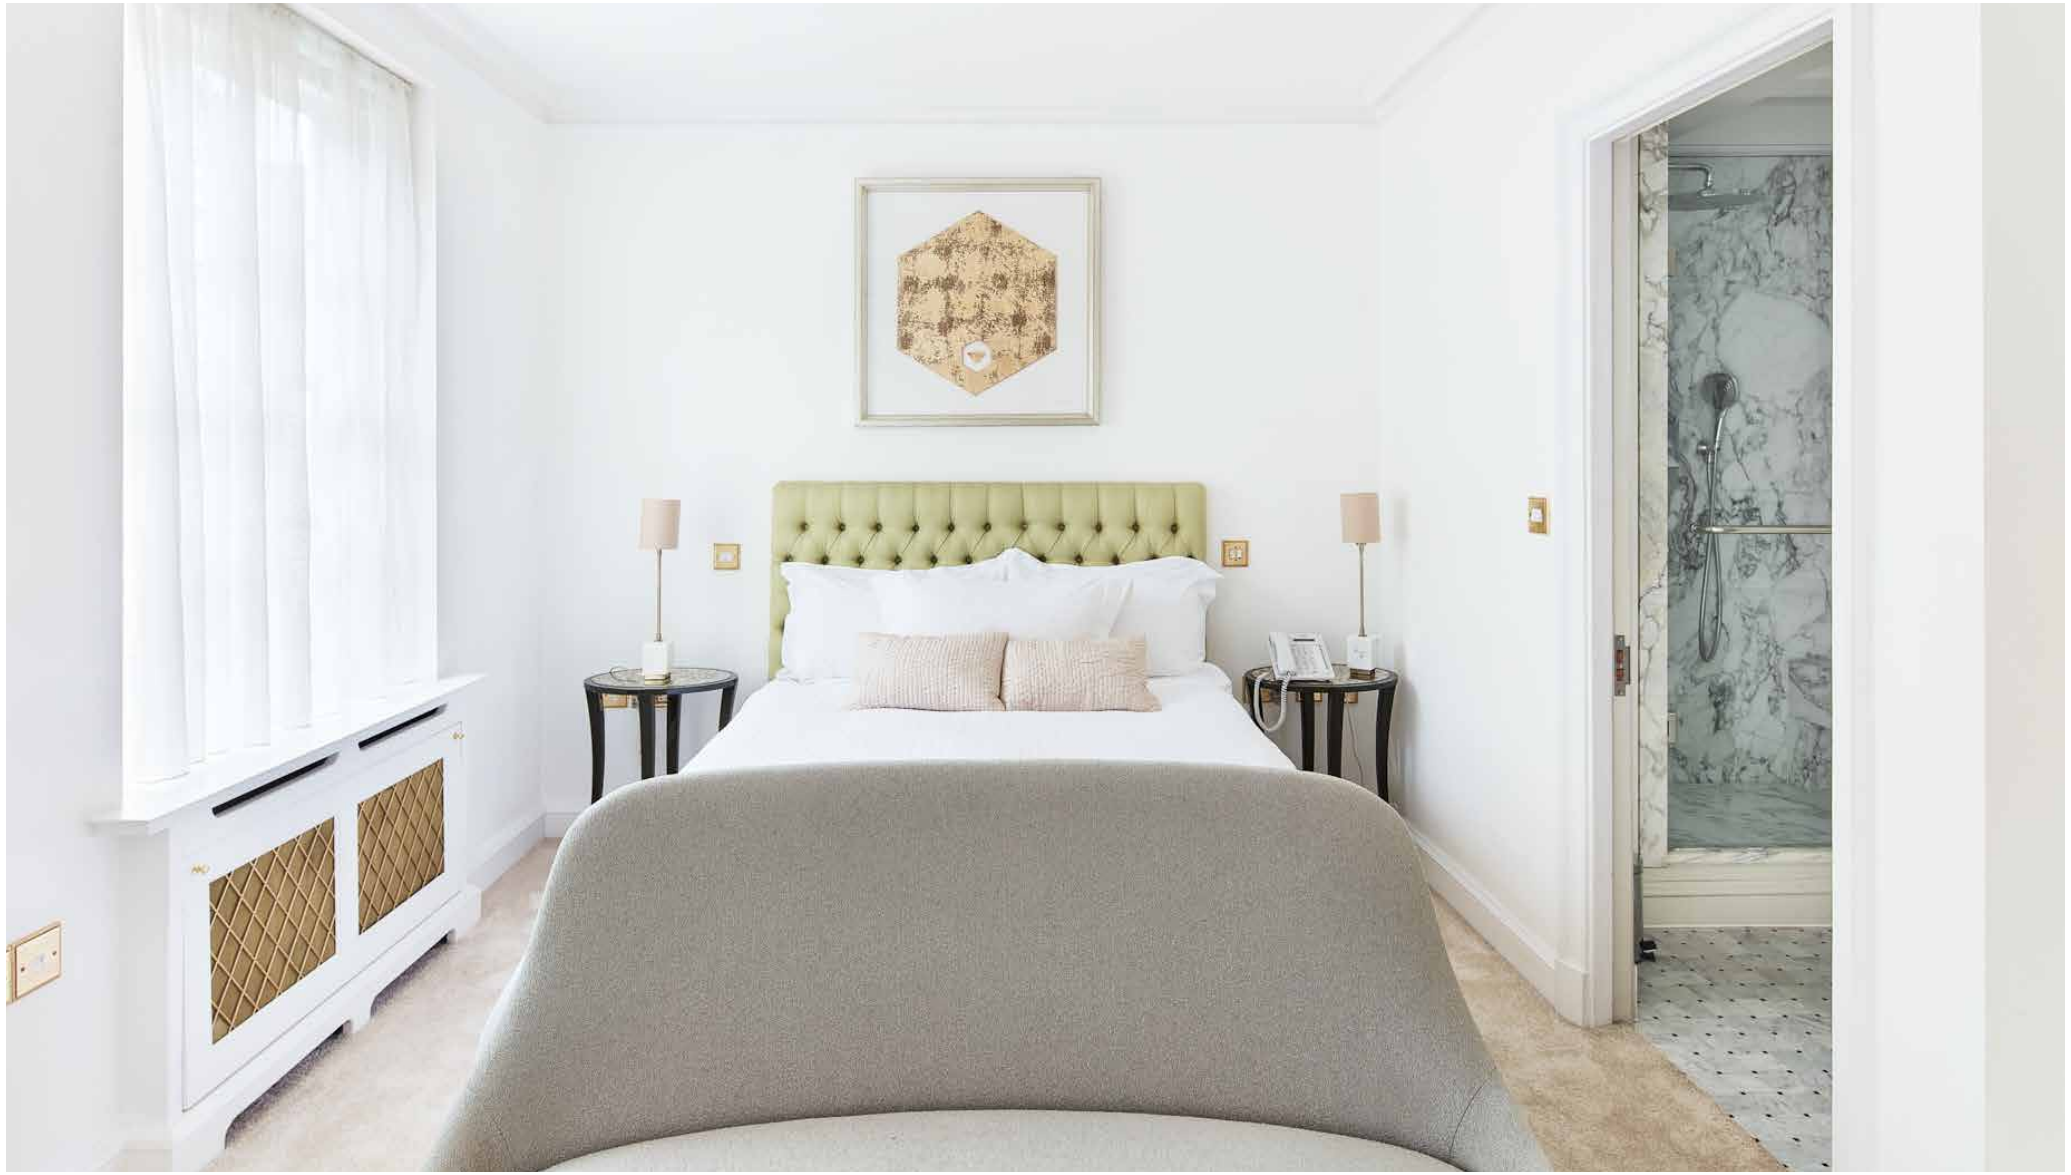

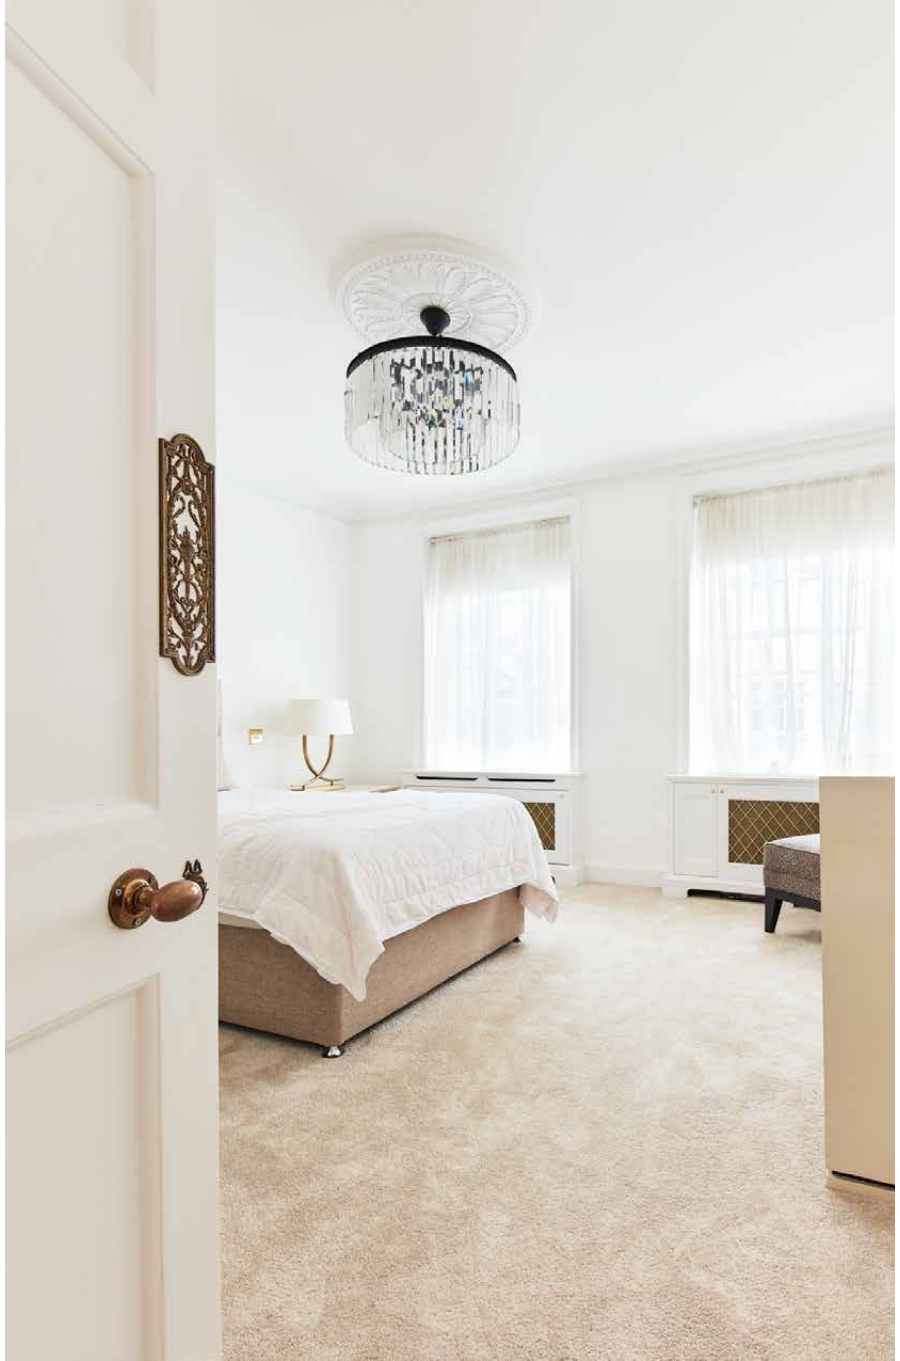




The neighbourhood

There's no better location to sample all that central London has to offer. Get lost amid the opulent Georgian architecture, taking a detour via the venerable tailors of Savile Row or the department stores of Bond Street. Suited and booted, sit down to afternoon tea at Claridge's or dinner at Le Gavroche, Michel Roux Jr's two Michelin-starred restaurant. For an artistic interlude, pick between early masterpieces at The Royal Academy of Arts or contemporary works by up-andcoming creatives at Halcyon Gallery. With 250 acres to explore, a stroll around Hyde Park is what leisurely afternoons are made of.



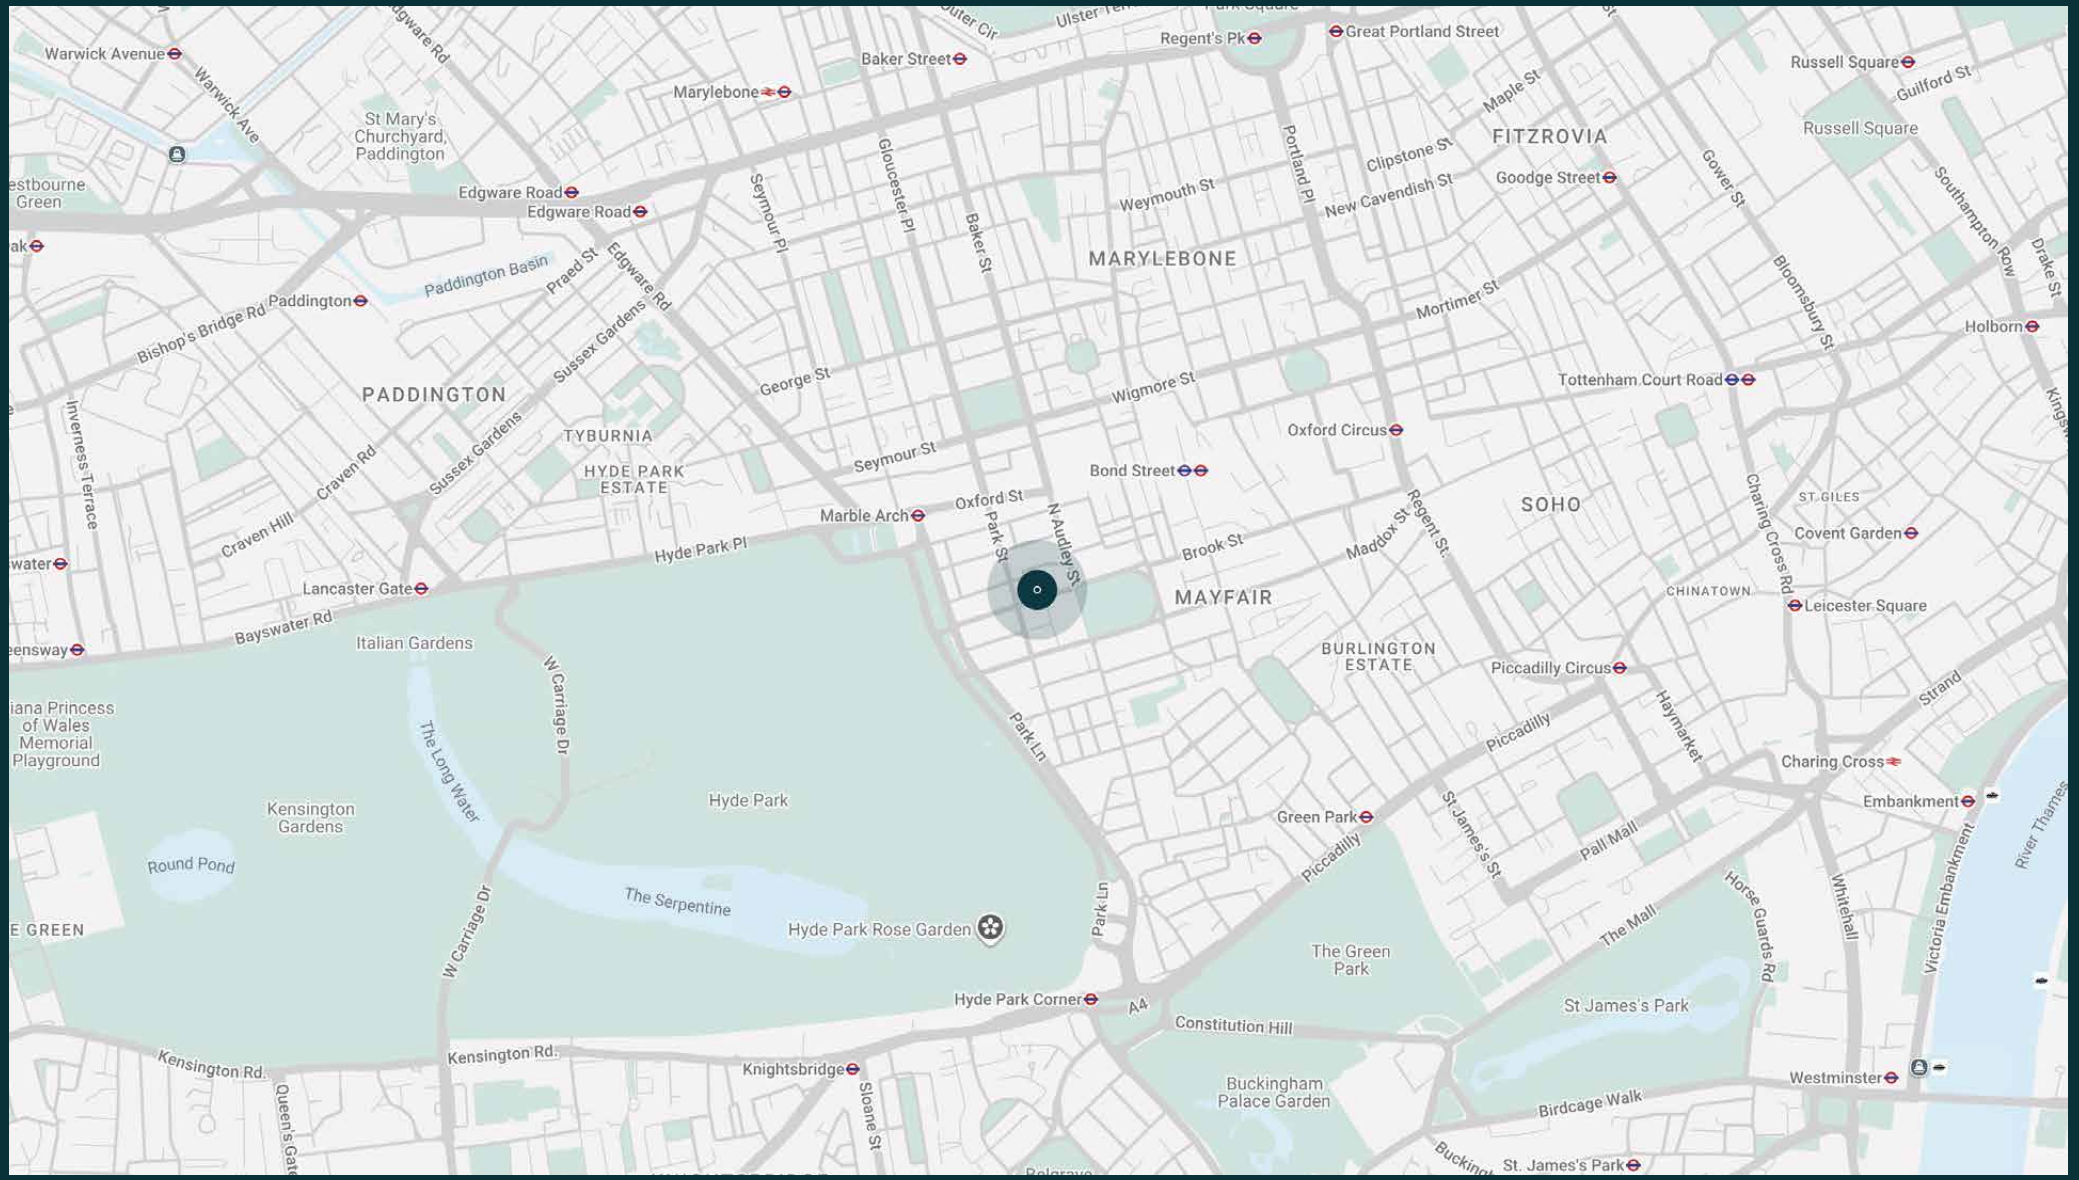



Warwick Avenue
Warwick Ave
Edgware Rd
St Mary's Churchyard, Paddington
Edgware Road
Edgware Road
Paddington Basin
Praed St
Edgware Rd
Bishop's Bridge Rd
Paddington
Sussex Gardens
Sussex Gardens
PADDINGTON
TYBURNIA
HYDE PARK ESTATE
Inverness Terrace
Craven Rd
Craven Hill
Lancaster Gate
Bayswater Rd
Italian Gardens
W Carriage Dr
The Long Water
Kensington Gardens
Round Pond
The Serpentine
Hyde Park
Hyde Park Rose Garden
W Carriage Dr
Hyde Park Corner
Kensington Rd
Kensington Rd
Knightsbridge
Queen's Gate
Sloane St
Marylebone
Baker Street
Regent's Pk
Great Portland Street
Seymour Pl
Gloucester Pl
Baker St
Weymouth St
Portland Pl
Clipstone St
New Cavendish St
Maple St
FITZROVIA
Goodge Street
Gower St
Russell Square
Russell Square
Guilford St
Southampton Row
Drake St
MARYLEBONE
Mortimer St
Bloomsbury St
Holborn
George St
Wigmore St
Tottenham Court Road
Oxford Circus
Seymour St
Bond Street
Marble Arch
Oxford St
Park St
N Audley St
Hyde Park Pl
Brook St
Madox St
Regent St
SOHO
ST.GILES
Charing Cross Rd
Covent Garden
MAYFAIR
CHINATOWN
Leicester Square
BURLINGTON ESTATE
Piccadilly Circus
Piccadilly
Haymarket
Strand
Park Ln
Charing Cross
Embankment
Green Park
St James's St
Pall Mall
Piccadilly
Park Ln
The Mall
Horse Guards Rd
Whitehall
Victoria Embankment
River Thames
The Green Park
St James's Park
A4
Constitution Hill
Buckingham Palace Garden
Birdcage Walk
Westminster
St. James's Park

Property features

- Contemporary kitchen
- Two reception rooms
- Morning room
- Library and television room
- Principal bedroom suite
- Four guest bedroom suites
- Two further bedrooms
- One further bathroom
- Utility room
- City of Westminster

Approx. 4,585 sq ft / 426 sq m

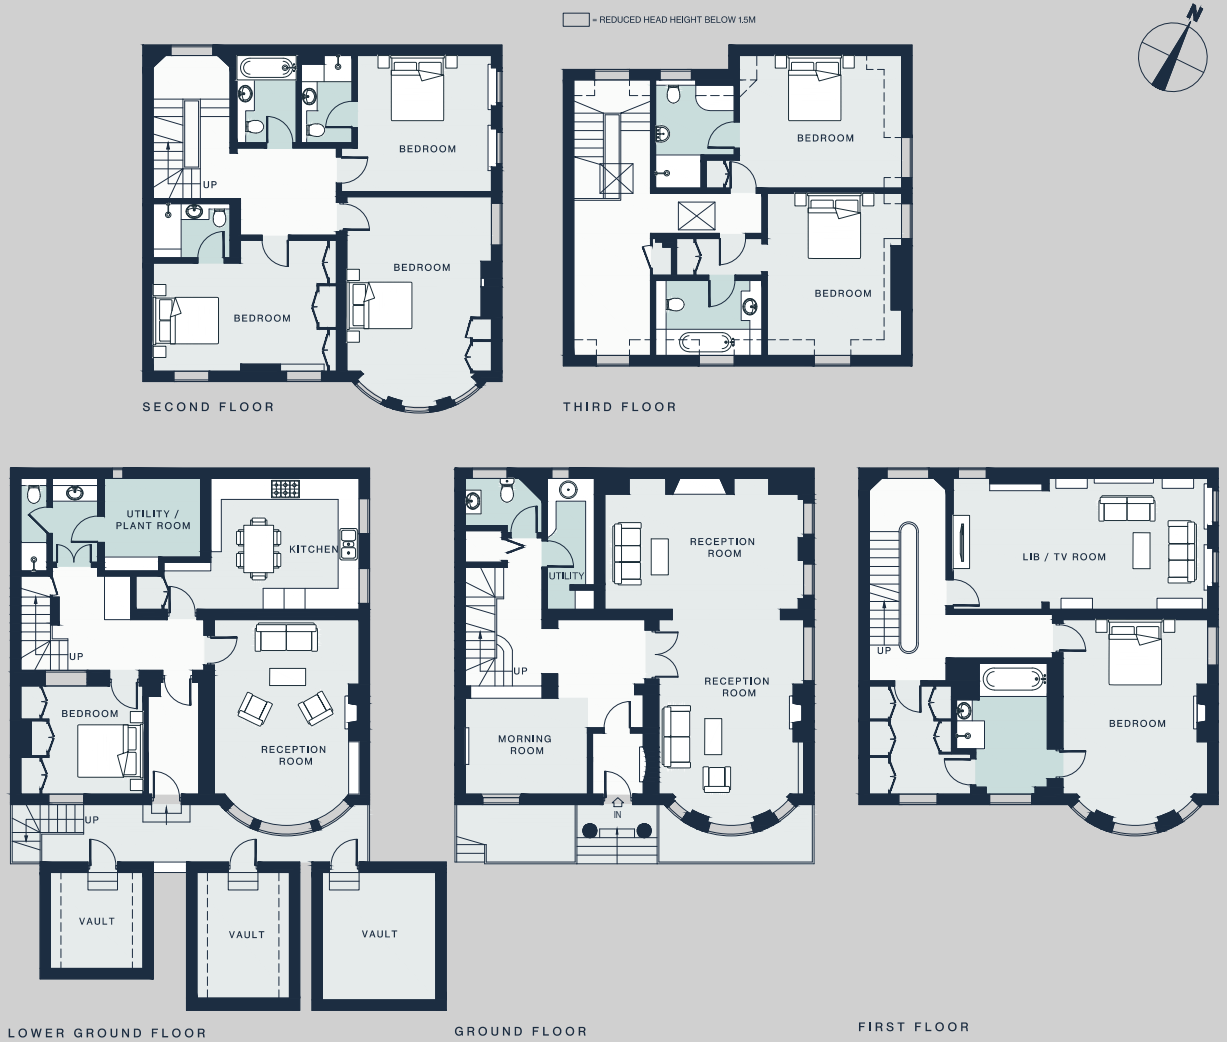

Approx. Gross Internal Area = 4,585 sq ft / 425.9 sq m
Vault = 308 sq ft / 28.7 sq m
Total = 4,893 sq ft / 454.6 sq m

Floor plans are for illustrative purposes only and not to scale. Compliant with RICS code of measuring practice.
Prepared for Domus Stay. Copyright © All Rights Reserved.

Guest & concierge services

Our concierge team are here to help guests settle in, seamlessly. Centre court tickets to Wimbledon, Premier League seats with the best views, Savile Row tailors on standby, or a private chef to cater to individual tastes – we aim to elevate every stay.

From the moment of booking with us, each guest has a single point of contact to finesse the details. Our statement spaces are just the starting point – to ensure everyone feels at home, our rates include:

- Weekly housekeeping
- Luxury linens and toiletries
- A personal welcome and arrival essentials
- Professional inventory inspection before and after every stay
- Flexible check-in/out
- Legal compliance on all our homes
- Unlimited access to guest services and tailored experiences
- Access to a curated portfolio of sole agency properties







domus stay.

Please get in touch if you have any questions or require any further information.

hello@domusstay.com

+44 (0)20 8168 8880

The property particulars are a guide not statements. Descriptions, photographs, and plans are for guidance only. The Property is offered "subject to contract and references". No warranties, representations, License or Tenancy is given by Domus Stay. Our full disclaimer together with trading names and our Privacy Policy is shown on our website

© Domus Stay 2025. All rights reserved.

