domus stay.

Hobury Street

CHELSEA

5 Bedrooms, 4 Bathrooms
For 9 guests



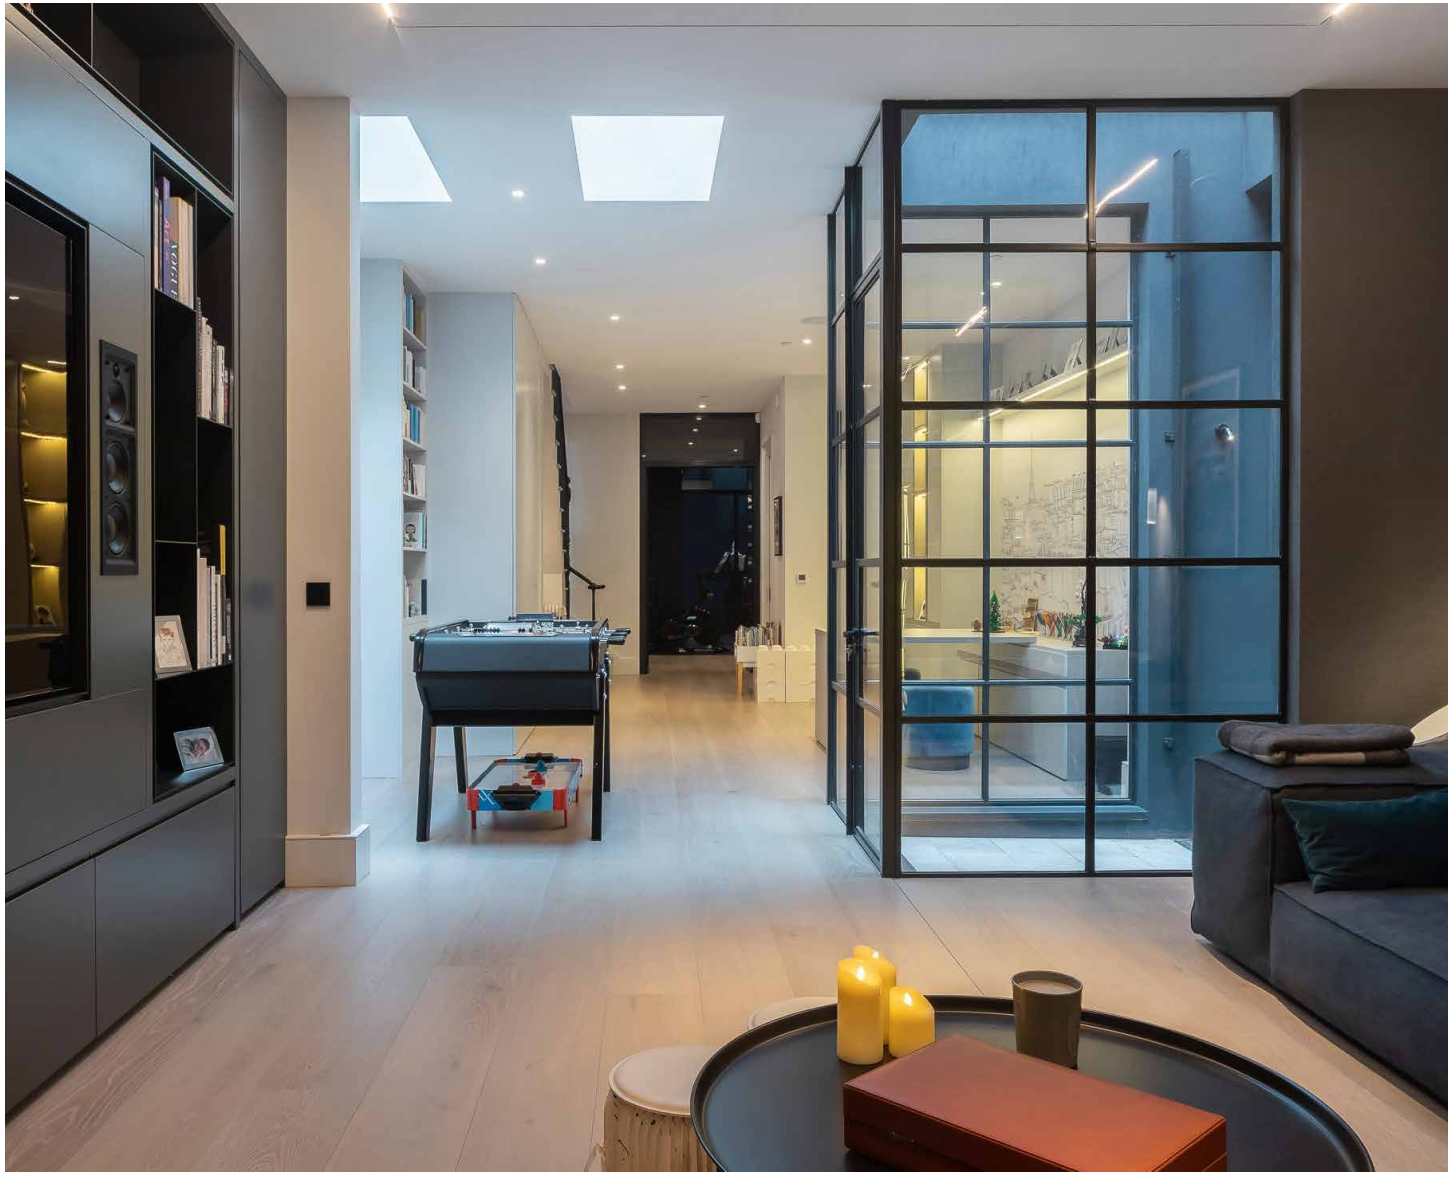

A five-bedroom Chelsea townhouse to rent with a split personality: prim and proper above, with a lower level dedicated to a cinema, gym and playroom.

Hobury Street is Chelsea at its more neighbourly: a quiet address with the King's Road just around the corner. Beyond an arched black door, this five-bedroom townhouse has a floor for every mood. Upstairs, it's all polished period detail and formal affairs. Downstairs, the pace picks up: a gym with a climbing wall, a home cinema and a private garden over two levels.

The living spaces

Inside, the house divides its time neatly. The ground-floor reception room takes the classical route, with cool blues and greys, plaster cornicing and shuttered sash windows. A grand piano stands ready for impromptu performances, with velvet sofas and armchairs gathered nearby for the audience.

Downstairs, the mood shifts. A bouldering wall, punching bag and ballet barre share the gym; a lightwell courtyard offers a post-session breath of fresh air. The playroom caters to all ages: pull-out desks that neatly slide away, a reading nook tucked beneath the stairs and a foosball table for the competitive streaks. A private cinema and a study complete the line-up.

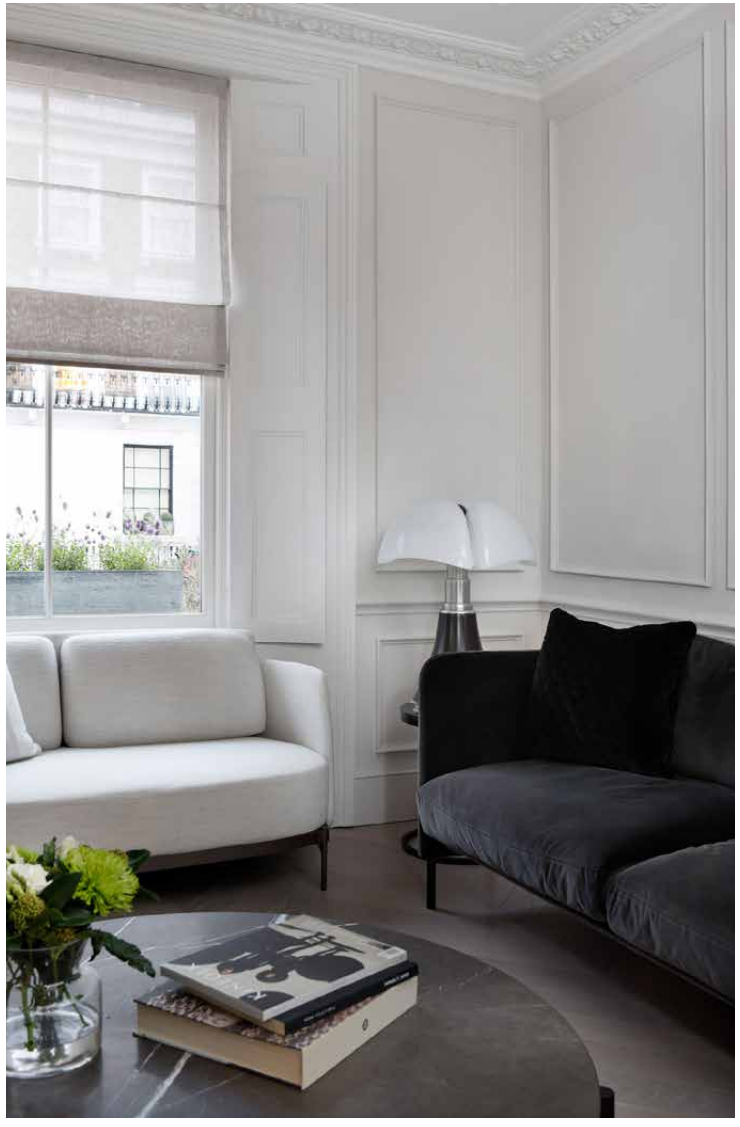





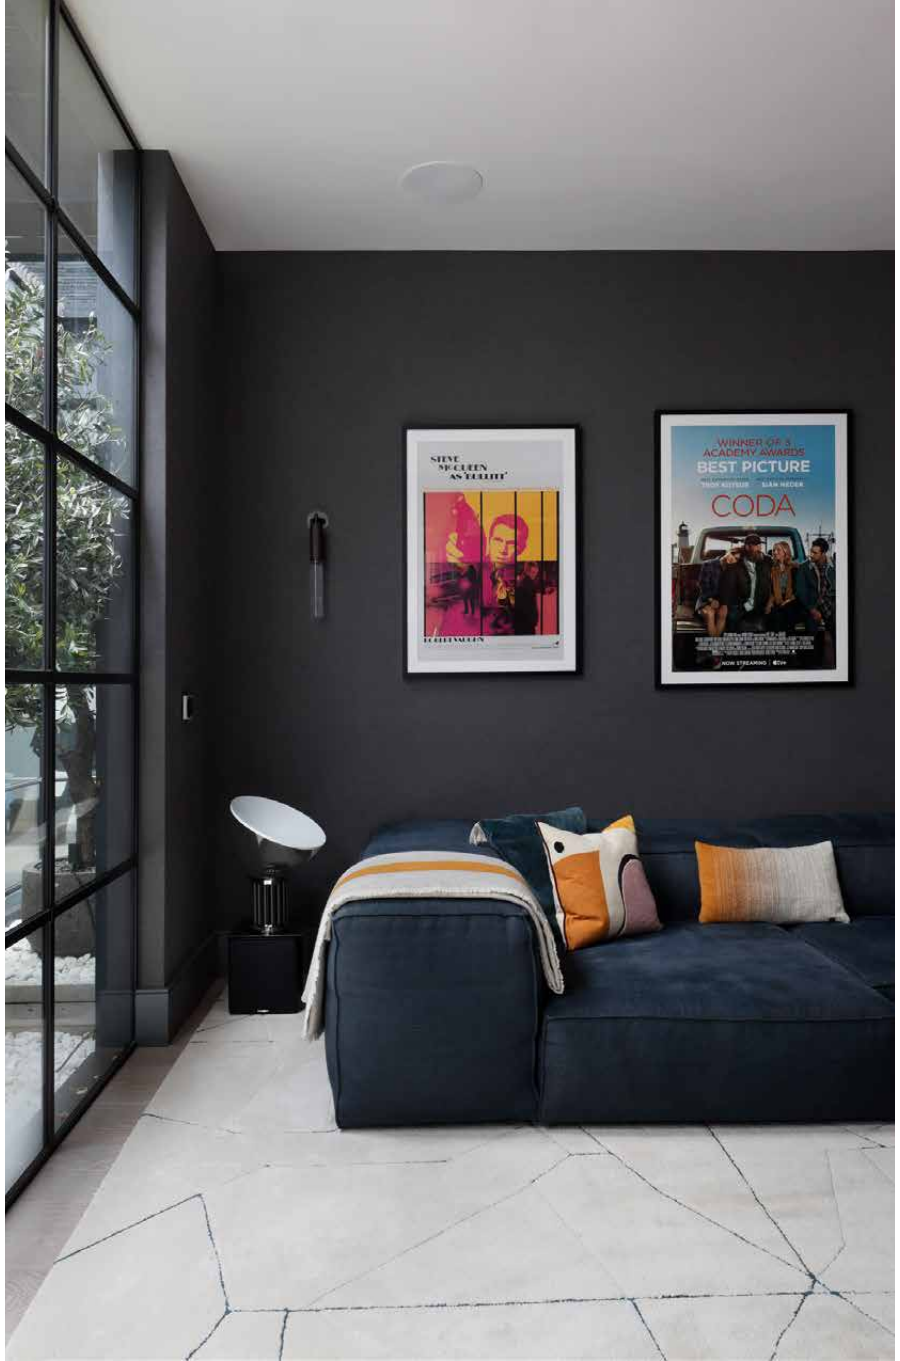
WINNER OF 3
ACADEMY AWARDS
BEST PICTURE
CODA





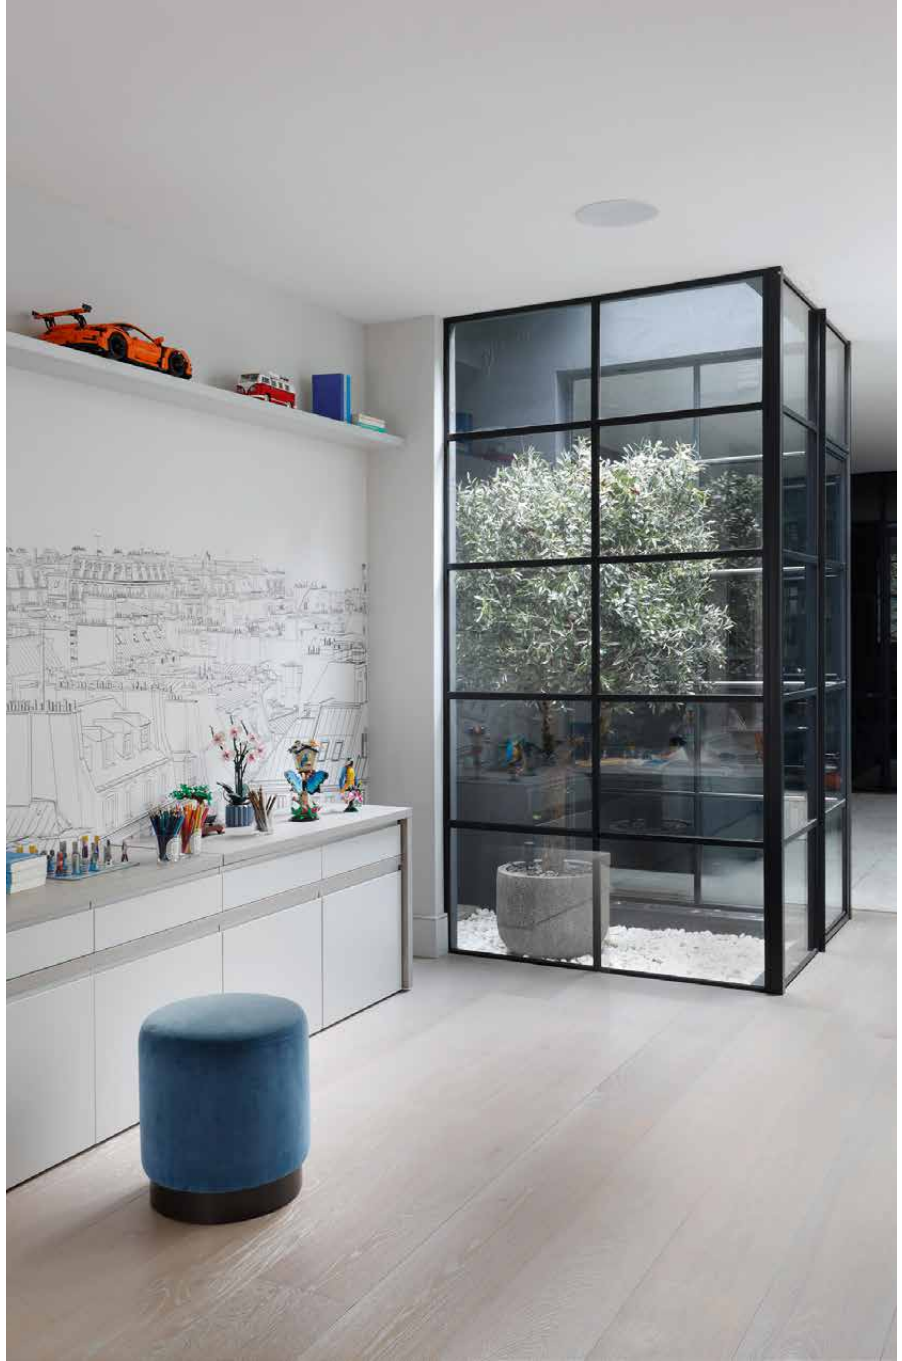

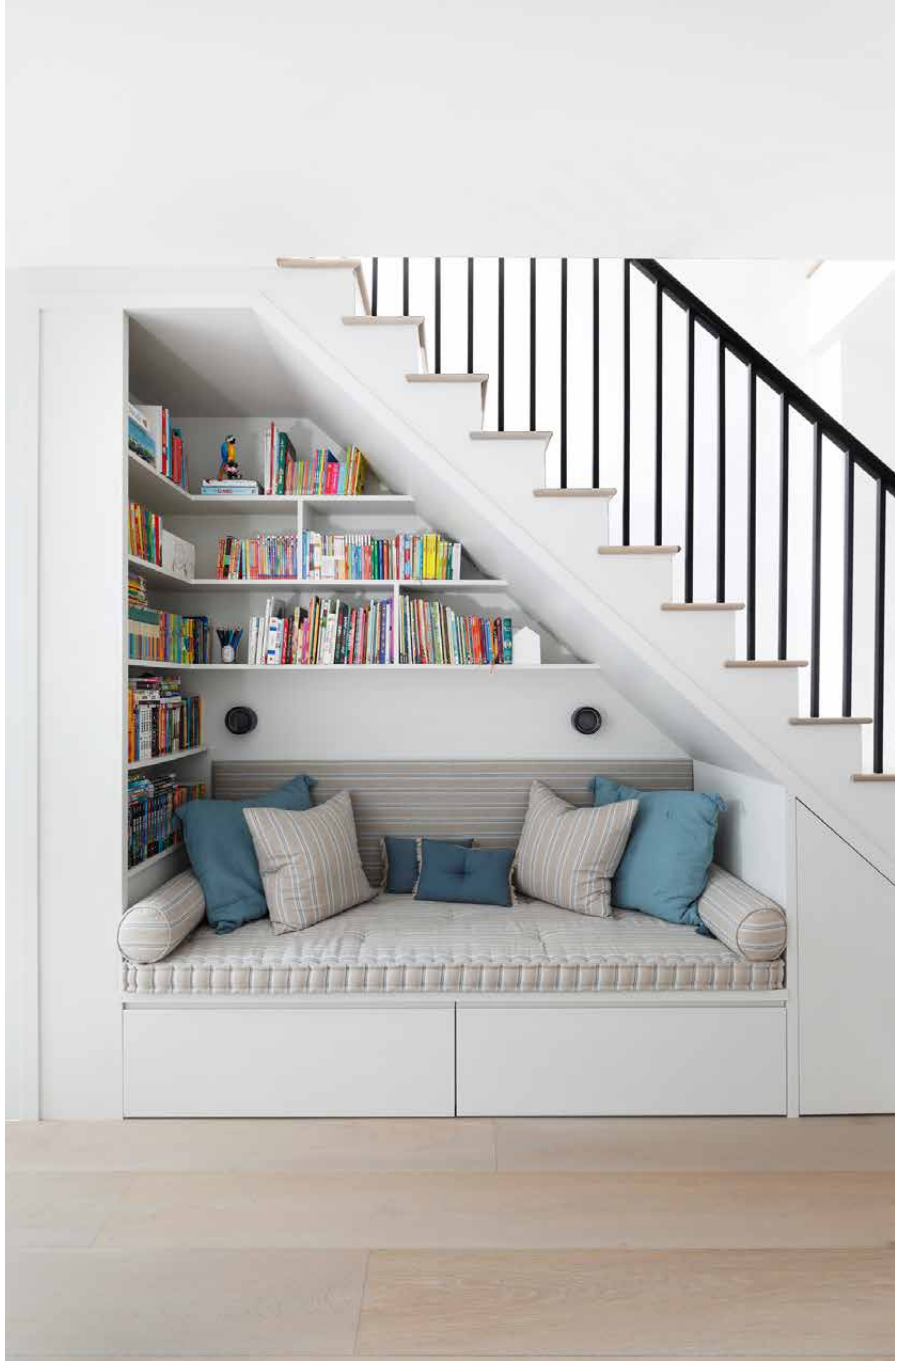




Berkel
SOLAIA
MILANO

Kitchen & dining

On the lower ground floor, the kitchen runs long and dark. Handleless cabinetry stretches along one wall, opposite a black marble island with bar stools and space for the sous chef. Beyond steel-framed glazing, a backlit wine wall puts the collection on display. At the far end, the dining area feels open to the outside, with a glass roof overhead and a wall of glass that slides back to the garden.



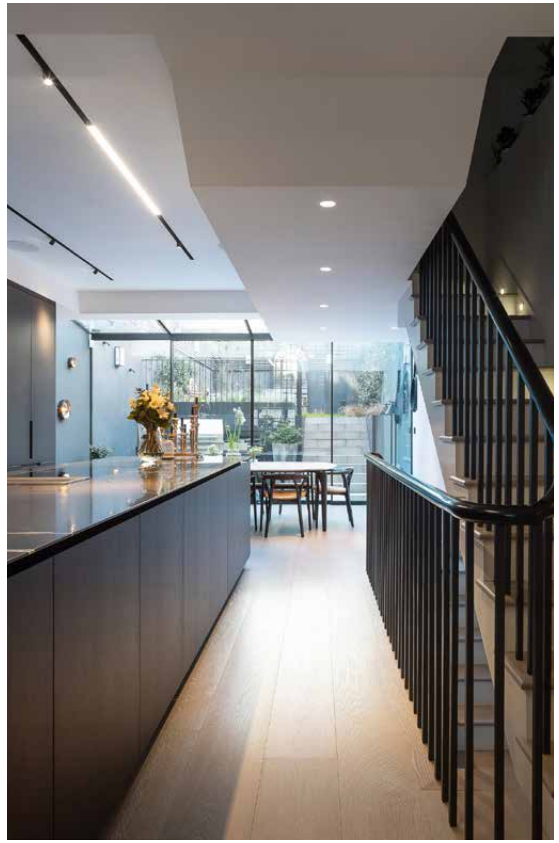




B O Y
WAS I


BOY
HAPPY NEW YEAR



Bedrooms & bathrooms

Upstairs, the house turns restful. The principal bedroom spans the first floor, looking out through tall sash windows to a Juliet balcony. Sleek integrated wardrobes keep clutter out of sight, while low-hanging pendants flank a velvet headboard. The en suite bathroom carries the calm through, with a freestanding tub, shower and dual vanity.

Four further bedrooms are split across the top floors, sharing access to a shower room and family bathroom.





Outdoor space

Outside, a split-level garden is walled with tumbling greenery. The lower half is given over to a terrace with a Kalamazoo grill; steps ascend from here to green lawn lined with florals at every side.

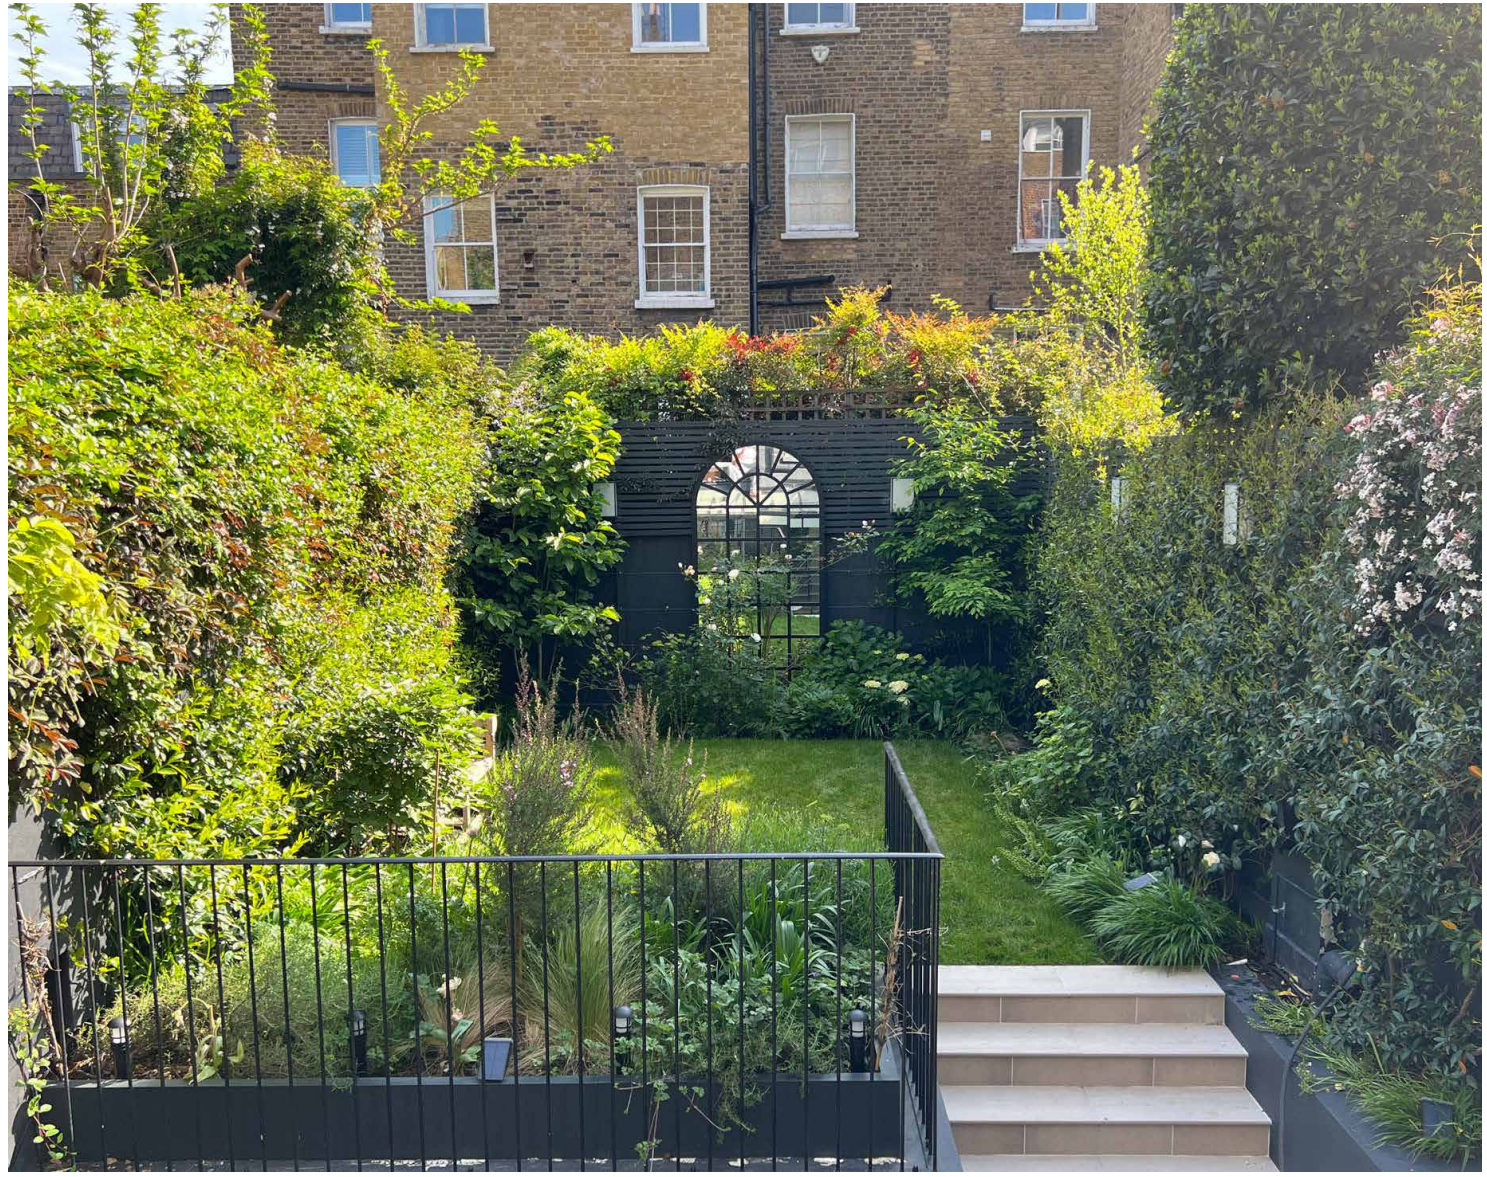

The neighbourhood

Tucked between the King's Road and the Fulham Road, Hobury Street pairs residential calm with the easy energy of Chelsea life. Mornings start on the King's Road with coffee from Gail's or Charlotte's Cloud, before long lunches at Bottarga, Stanley's or Bluebird. Evenings lend themselves to dinner at No. Fifty Cheyne or a film at Everyman Chelsea. A short hop east, the Chelsea Physic Garden, one of London's oldest botanic gardens, makes a peaceful detour. Fashion and art are close at hand too, from the King's Road boutiques to exhibitions at the Saatchi Gallery.



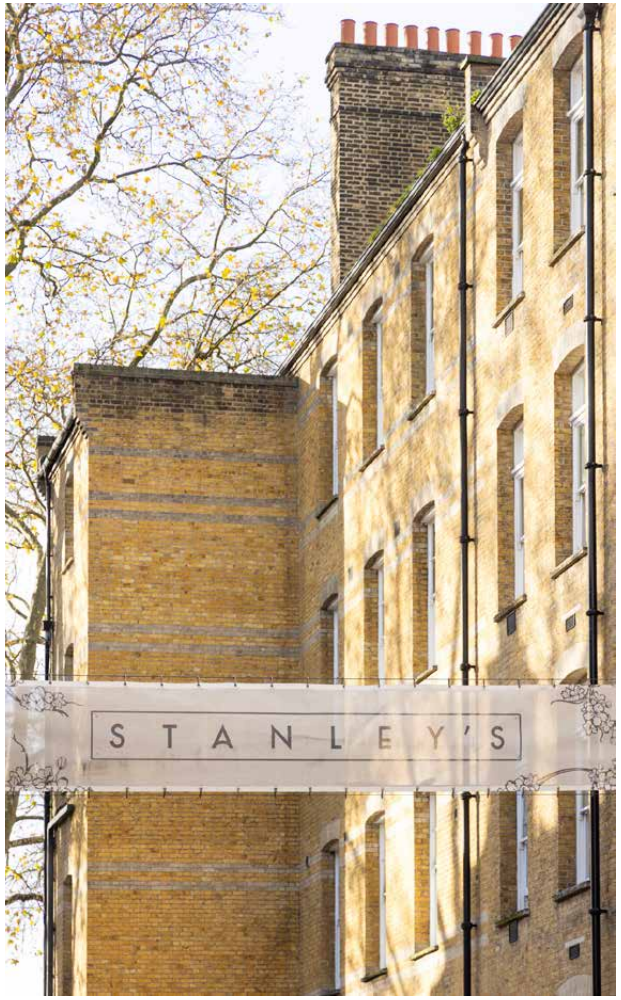

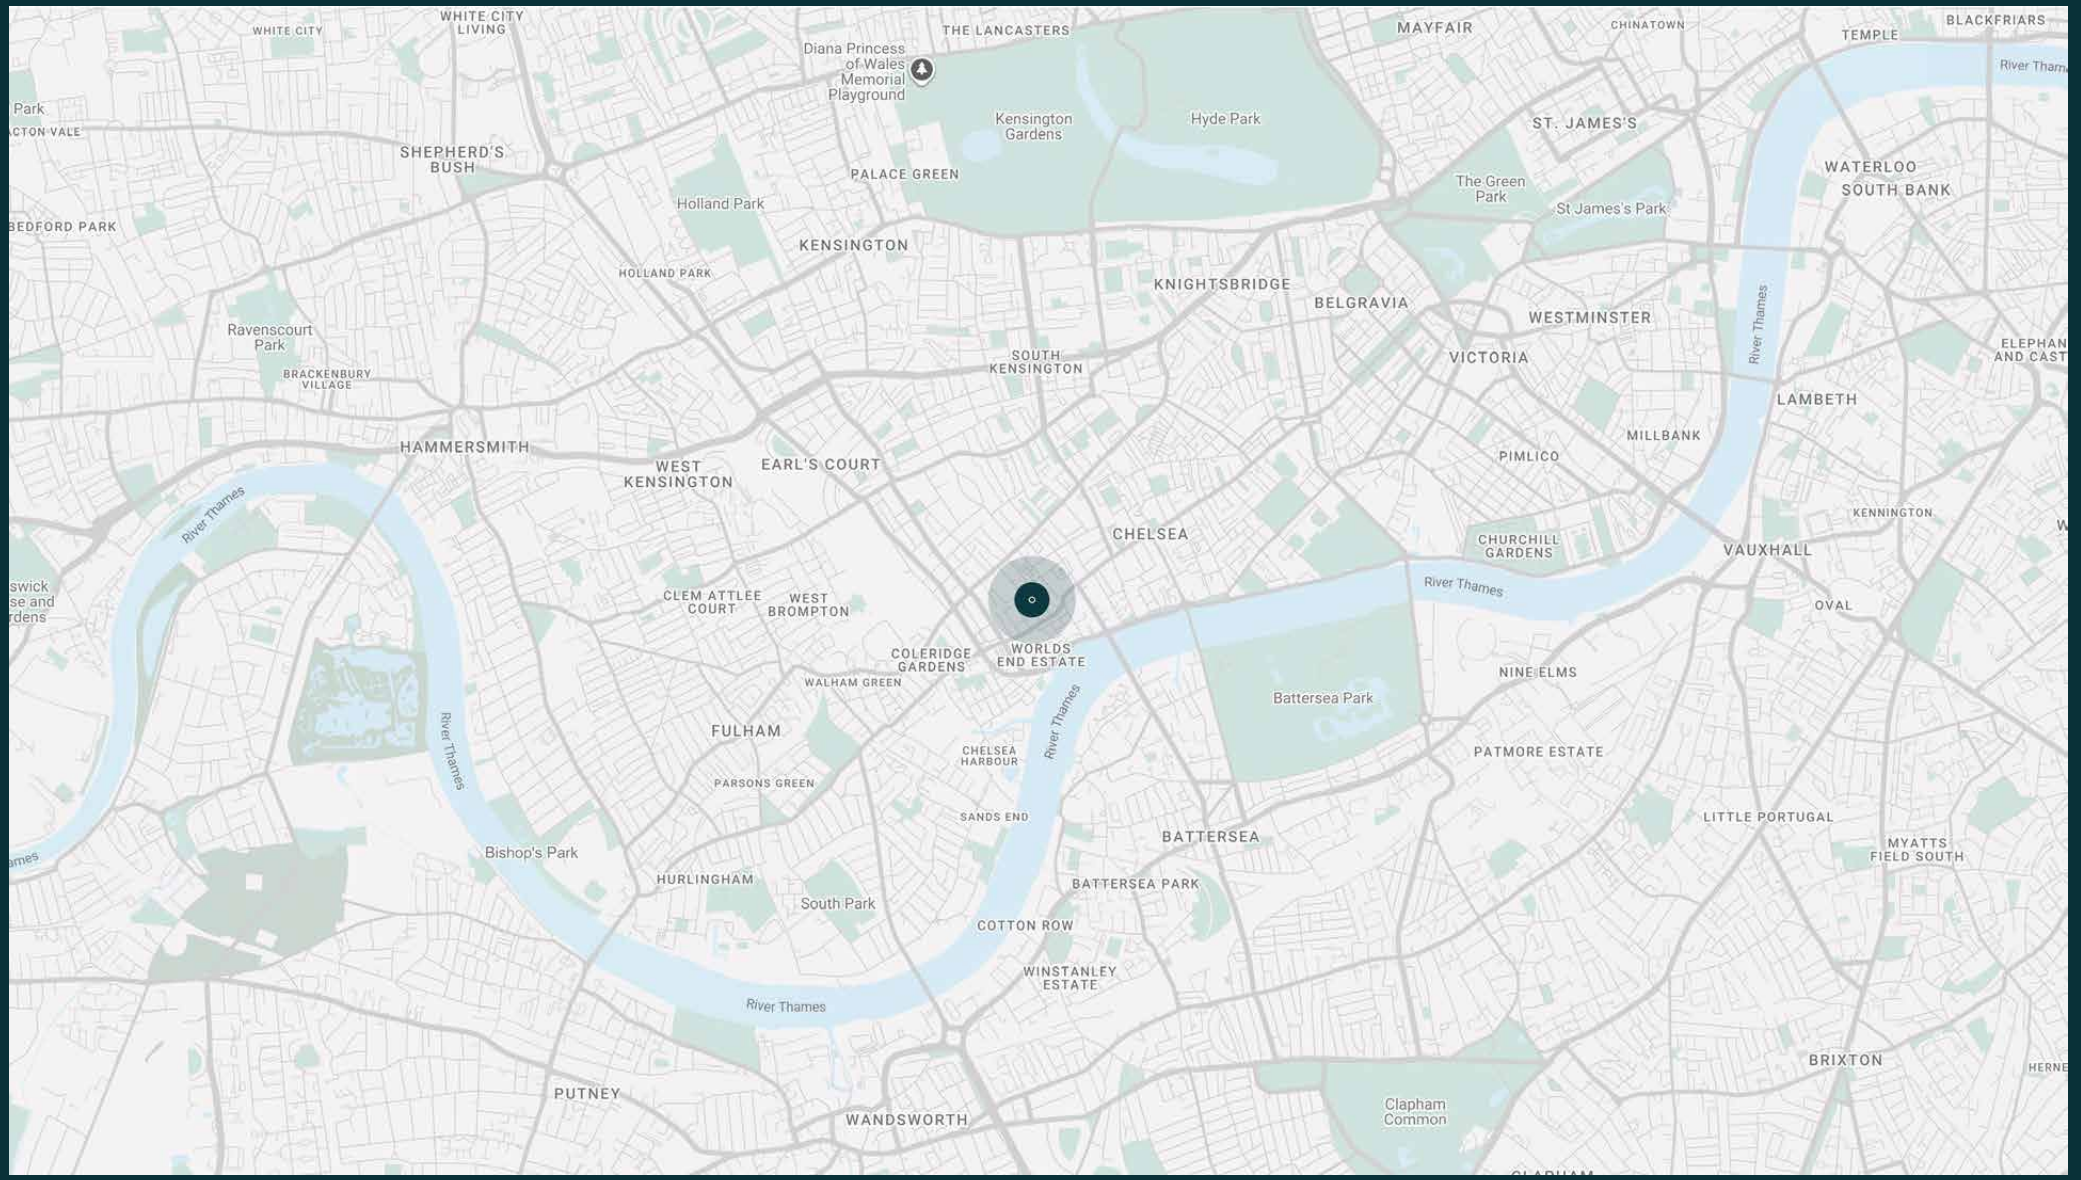
WHITE CITY
WHITE CITY LIVING
THE LANCASTERS
Diana Princess of Wales Memorial Playground
MAYFAIR
CHINATOWN
TEMPLE
BLACKFRIARS
River Thame
Park
ACTON VALE
SHEPHERD'S BUSH
Kensington Gardens
Hyde Park
ST. JAMES'S
PALACE GREEN
The Green Park
St James's Park
WATERLOO
SOUTH BANK
BEDFORD PARK
Holland Park
KENSINGTON
HOLLAND PARK
KNIGHTSBRIDGE
BELGRAVIA
WESTMINSTER
Ravenscourt Park
BRACKENBURY VILLAGE
SOUTH KENSINGTON
VICTORIA
River Thames
ELEPHAN AND CAST
LAMBETH
MILLBANK
HAMMERSMITH
WEST KENSINGTON
EARL'S COURT
PIMLICO
River Thames
CHELSEA
CHURCHILL GARDENS
KENNINGTON
VAUXHALL
swick se and rdens
CLEM ATTLEE COURT
WEST BROMPTON
River Thames
OVAL
COLERIDGE GARDENS
WORLDS END ESTATE
WALHAM GREEN
NINE ELMS
Battersea Park
River Thames
FULHAM
CHELSEA HARBOUR
PATMORE ESTATE
PARSONS GREEN
SANDS END
LITTLE PORTUGAL
BATTERSEA
MYATTS FIELD SOUTH
Bishop's Park
HURLINGHAM
South Park
BATTERSEA PARK
COTTON ROW
WINSTANLEY ESTATE
River Thames
BRIXTON
HERNE
PUTNEY
Clapham Common
WANDSWORTH

Property features

- Grand reception room
- Kitchen and sky-lit dining room
- Principal bedroom suite
- Four further bedrooms
- Family bathroom and shower room
- Home cinema room
- Gym with bouldering wall, punching bag and ballet barre
- Playroom and separate study
- Split-level landscaped garden

Approx. 3,615 sq ft / 336 sq m

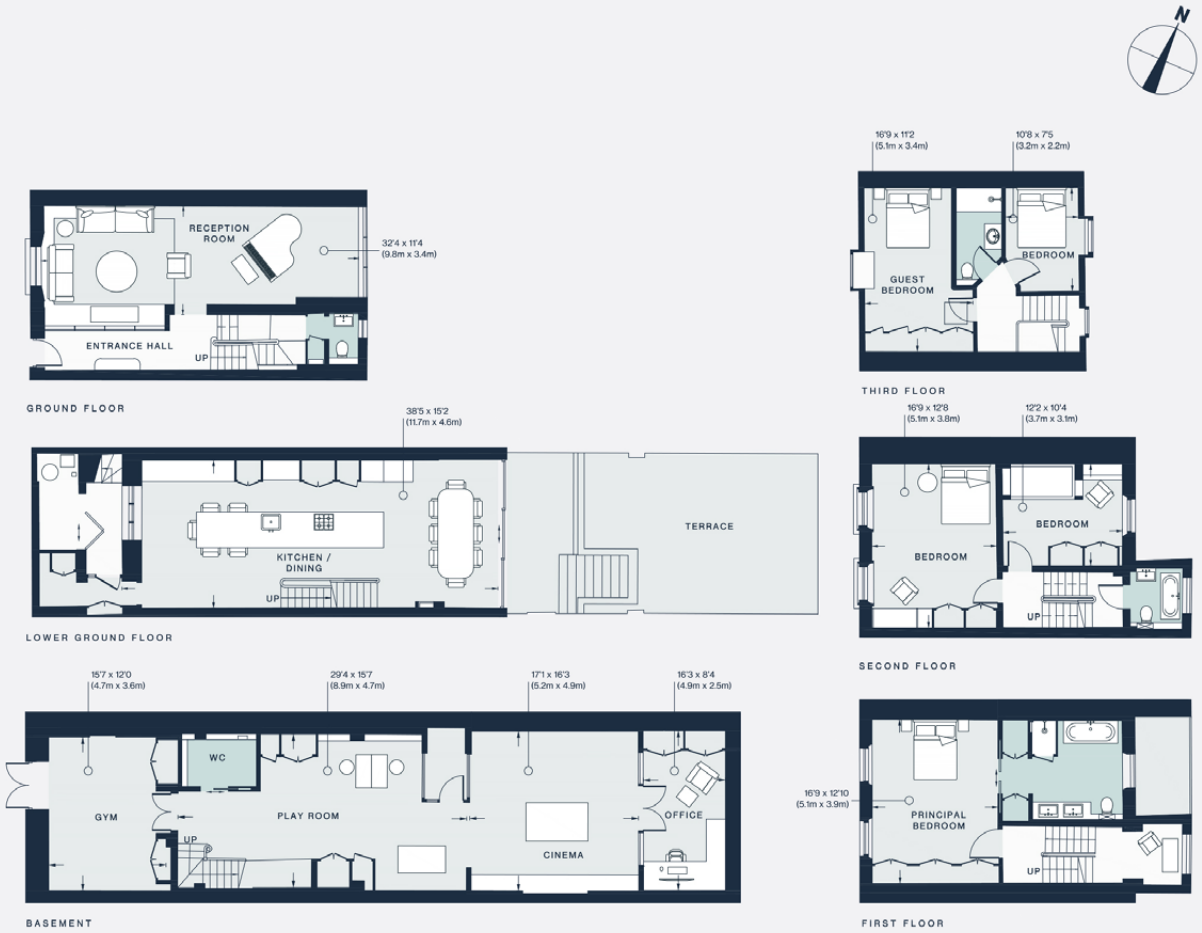

Approx. Gross Internal Area = 3615 sq ft / 335.8 sq m

Floor plans are for illustrative purposes only and not to scale. Compliant with RICS code of measuring practice.

Prepared for Domus Stay. Copyright © All Rights Reserved.

Guest & concierge services

Our concierge team are here to help guests settle in, seamlessly. Centre court tickets to Wimbledon, Premier League seats with the best views, Savile Row tailors on standby, or a private chef to cater to individual tastes – we aim to elevate every stay.

From the moment of booking with us, each guest has a single point of contact to finesse the details. Our statement spaces are just the starting point – to ensure everyone feels at home, our rates include:

- Weekly housekeeping
- Luxury linens and toiletries
- A personal welcome and arrival essentials
- Professional inventory inspection before and after every stay
- Flexible check-in/out
- Legal compliance on all our homes
- Unlimited access to guest services and tailored experiences
- Access to a curated portfolio of sole agency properties







domus stay.

Please get in touch if you have any questions or require any further information.

hello@domusstay.com

+44 (0)20 8168 8880

The property particulars are a guide not statements. Descriptions, photographs, and plans are for guidance only. The Property is offered "subject to contract and references". No warranties, representations, License or Tenancy is given by Domus Stay. Our full disclaimer together with trading names and our Privacy Policy is shown on our website

© Domus Stay 2025. All rights reserved.

